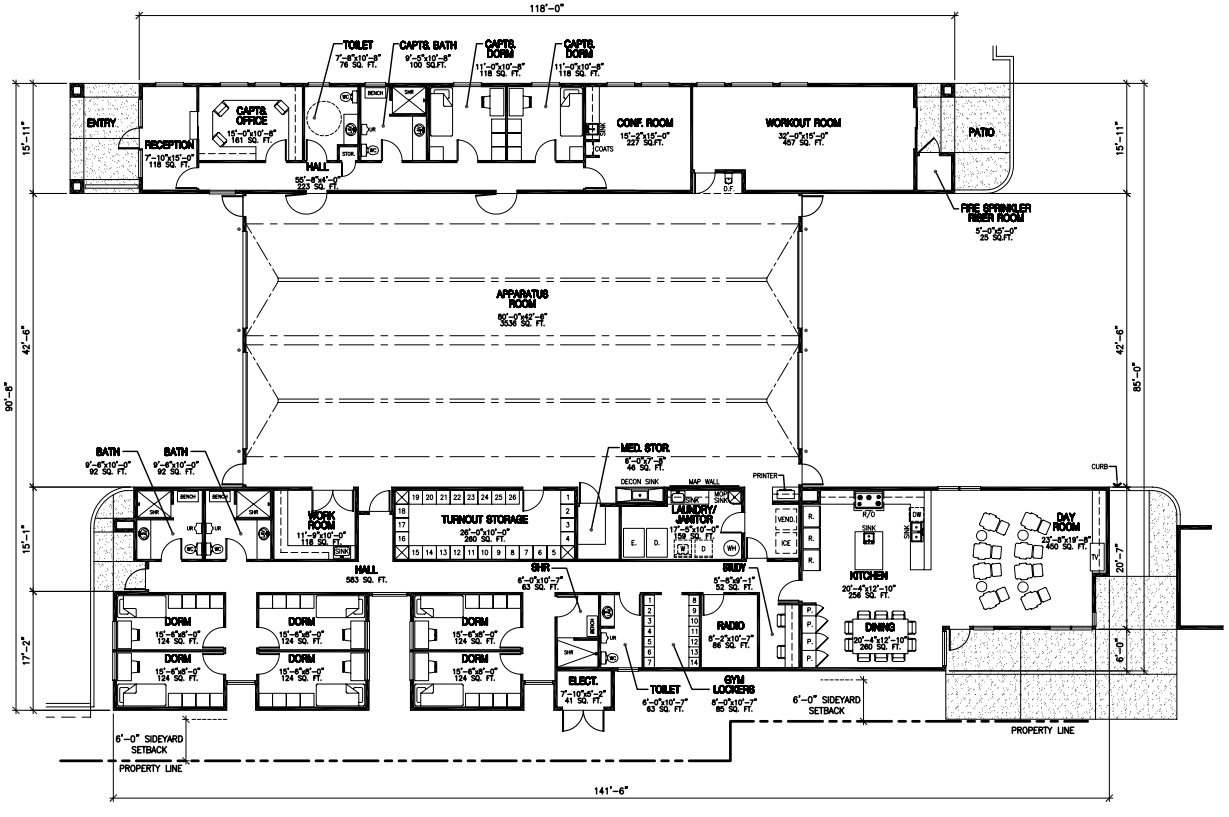

FLOOR PLAN

1/8" = 1'-0"

0 2' 6' 12' 24'

N

GROSS S.F. = 9,172

Revisions

Nelsen, Fleshman, Donovan & Bakerck Architects

MFDB ARCHITECTS

3001 Normal Avenue
Sacramento, California 95817-4234
916 572-4231 916 455-3695

SACRAMENTO METROPOLITAN FIRE DISTRICT

EASTERN/BERENDO FIRE STATION

SACRAMENTO, CALIFORNIA

Sheet Title

FLOOR PLAN

Date 12/23/03

Job No. 20322

Sheet No.

A2

of