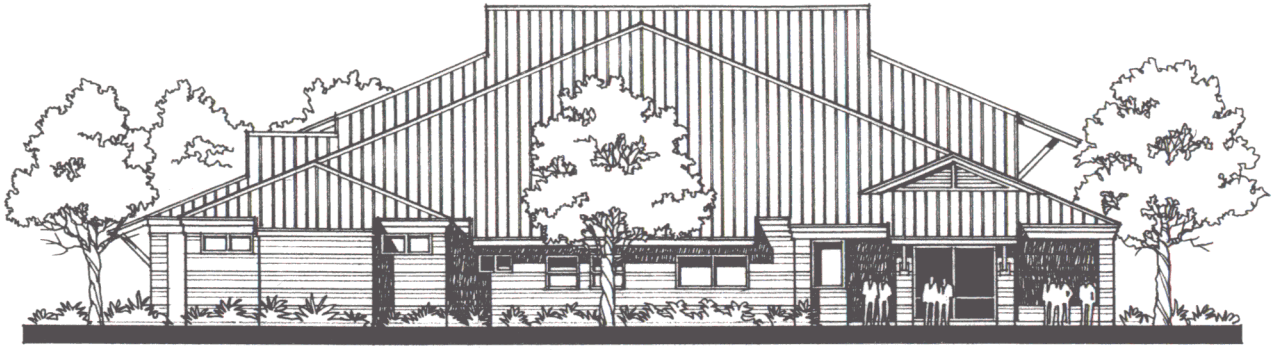

EAST ELEVATION
SCALE: 1/8"=1'-0"

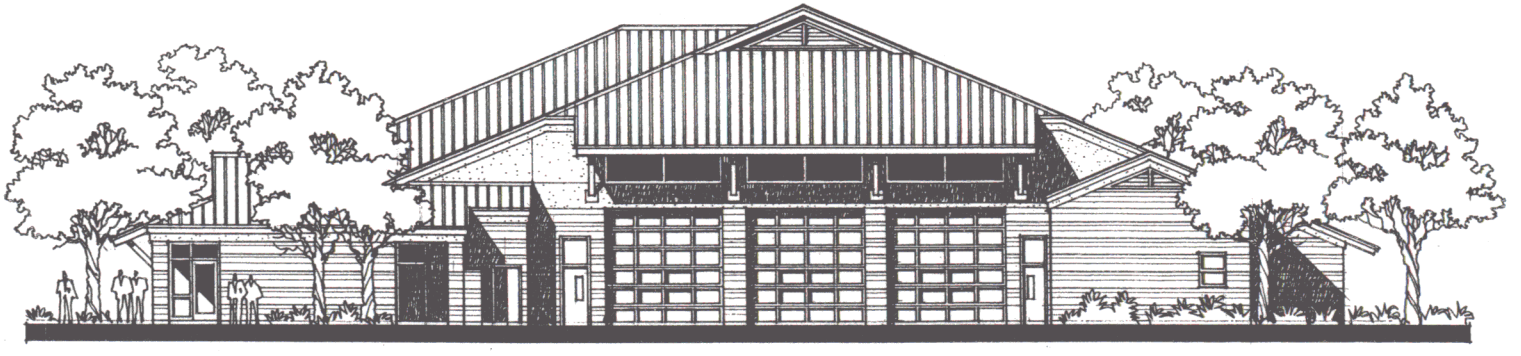

NORTH ELEVATION
SCALE: 1/8"=1'-0"

Sacramento Metropolitan Fire District
Hazel / Roediger

MFDB
ARCHITECTS