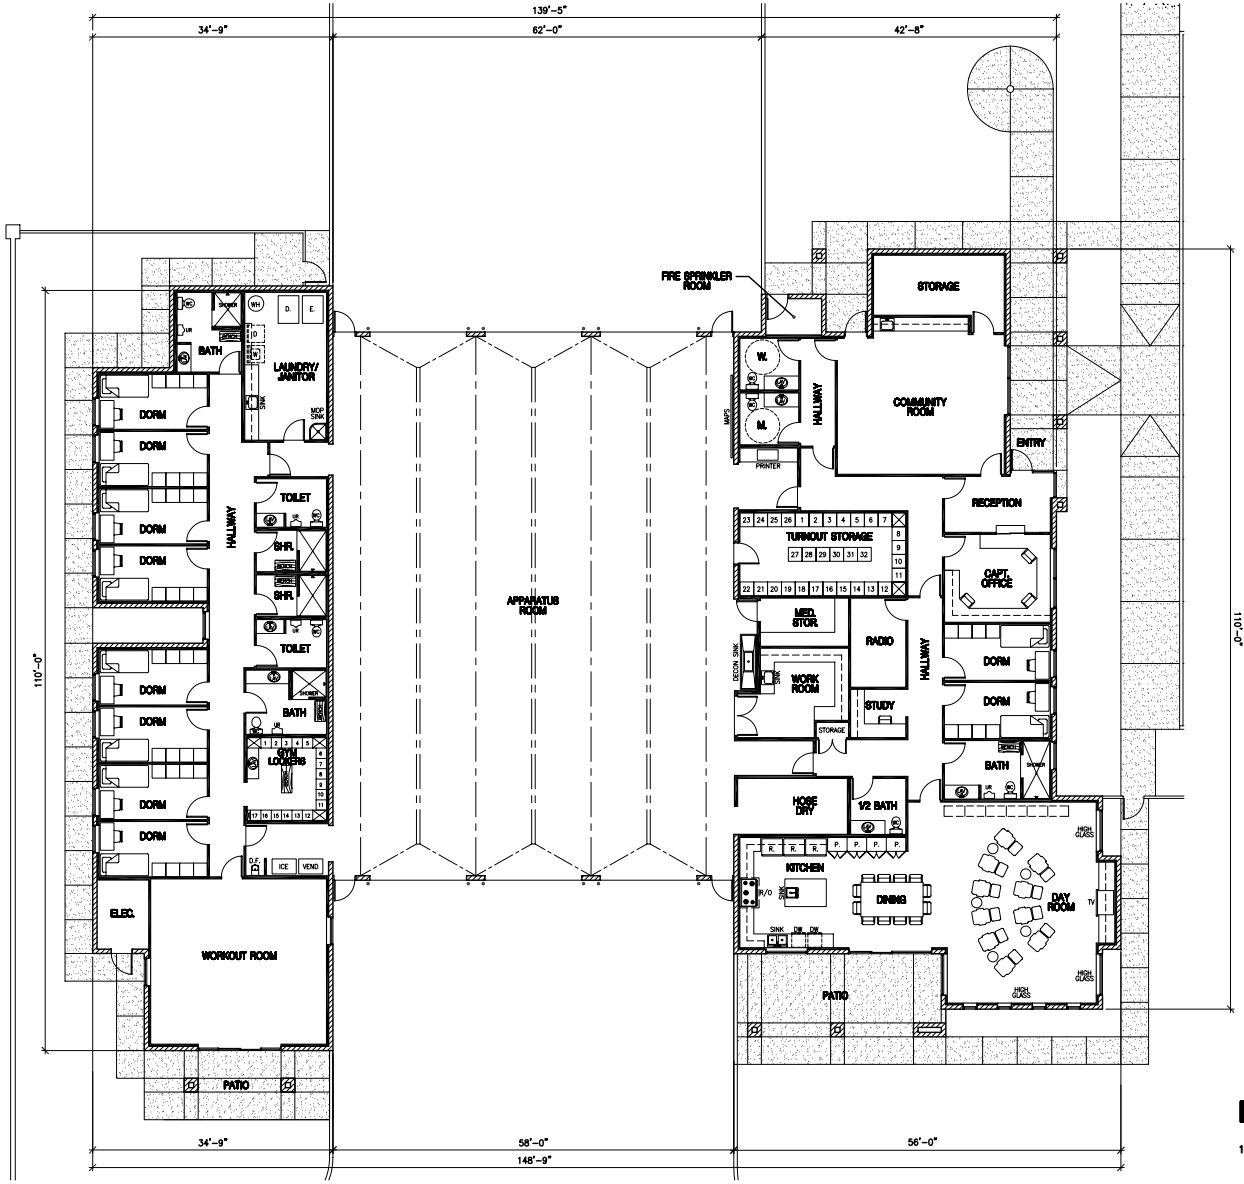

FLOOR PLAN

1/8" = 1'-0"

0 2' 6' 12' 24'

N

Revisions

Hudson, Flachmann, Demeron & Babcock Architects

MFDB ARCHITECTS

3444 Marconi Avenue
Sacramento, California 95821-4234
916 972-8131 916 481-1845

SACRAMENTO METROPOLITAN FIRE DISTRICT

HAZEL/ROEDIGER FIRE STATION
SACRAMENTO, CALIFORNIA

Sheet Title

FLOOR PLAN

Date 12/23/03

Job No. 20323

Sheet No.

A2

of