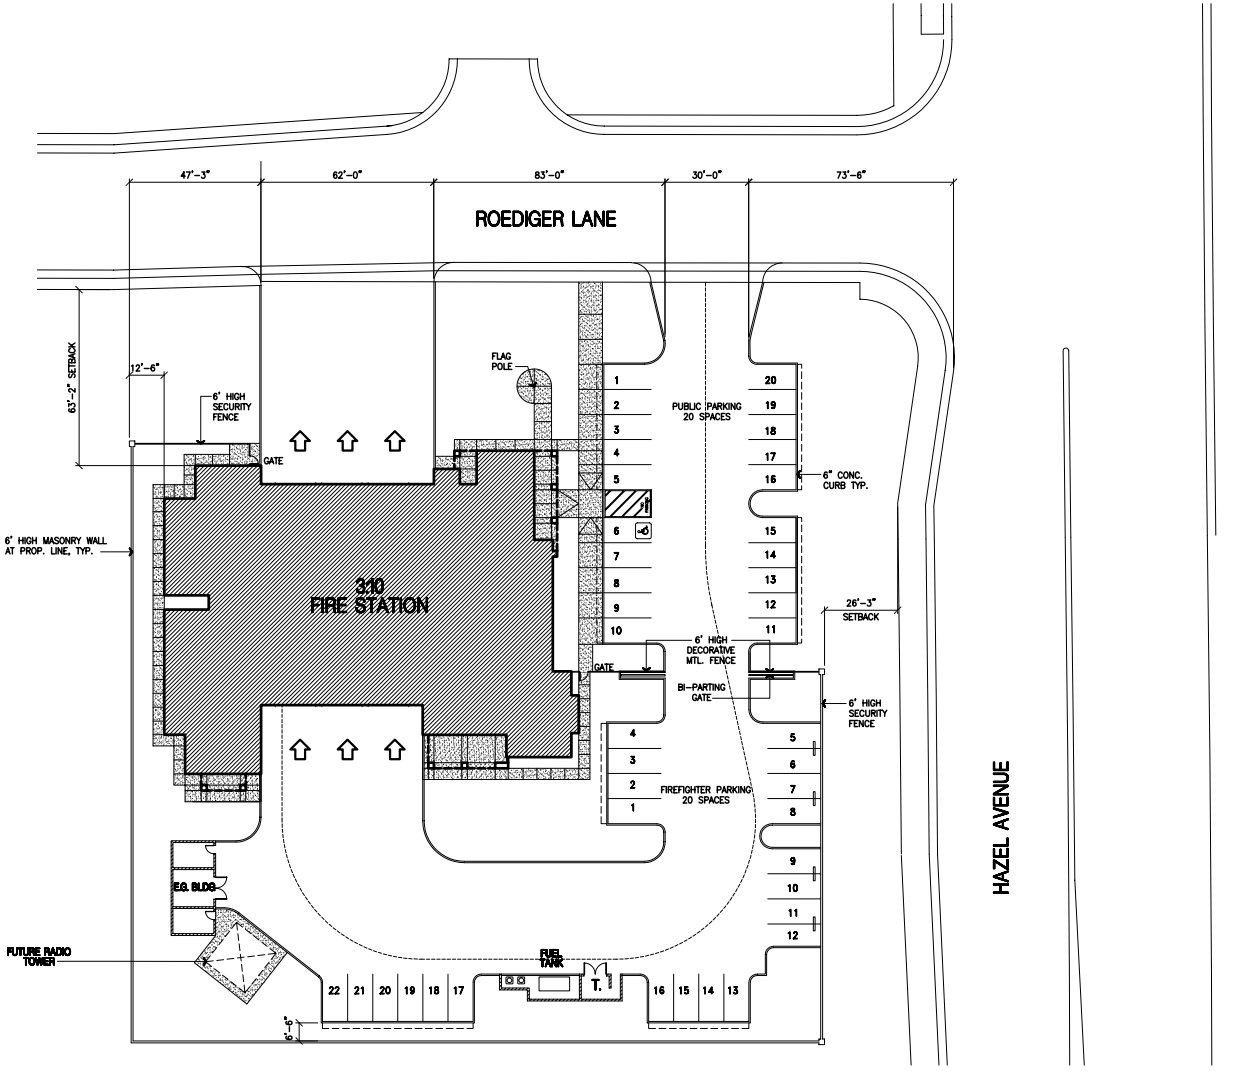

SITE PLAN

1"=20'

20' 0 10' 20' 40'

N

Revisions

Hudson, Flathmann, Demeron & Babcock Architects

MFDB ARCHITECTS

3444 Marconi Avenue
Sacramento, California 95821-4234
916 972-8131 916 481-1015

SACRAMENTO METROPOLITAN FIRE DISTRICT

HAZEL/ROEDIGER FIRE STATION
SACRAMENTO, CALIFORNIA

Sheet Title
SITE PLAN

Date 12/23/03

Job No. 20323

Sheet No.
A1

of